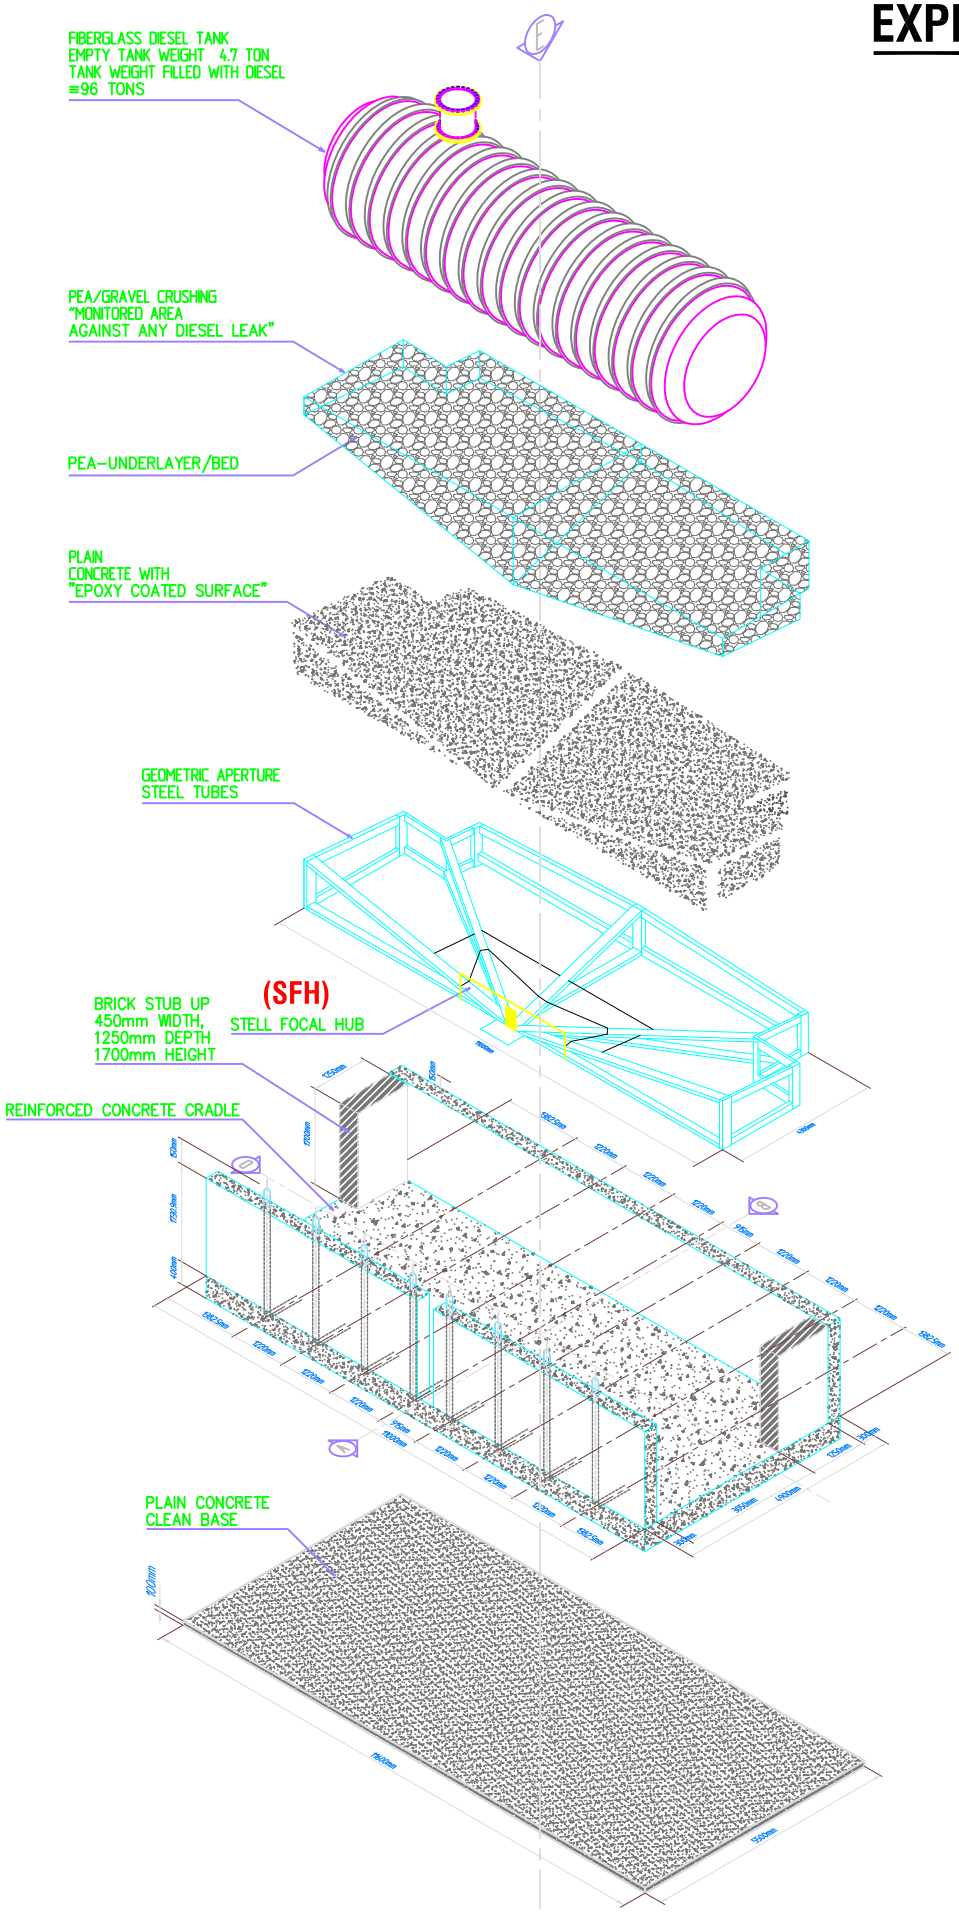# TYPICAL TANK INSTALLATION
## EXPLODED VIEW